HOUSING DEVELOPMENT AGENCY

HDA
HOUSING DEVELOPMENT AGENCY
an agency of the Department of Human Settlements

BLACK REF. 266

GREEN REF.

BLUE

WHITE

INSTALLATION OF INTERNAL WATER AND SEWER NETWORK FOR UNIT 3 AND 7 MELODING, VIRGINIA

IMPLEMENTING AGENT
HOUSING DEVELOPMENT AGENCY
TEL : (051) 409 0220

TECHNICAL CONSULTANT
MAKHAOTSE, NARASIMULU & ASSOCIATES
TEL : (057) 733 1169

ISD CONSULTANT
TEL :

CONTRACTOR
TEL :

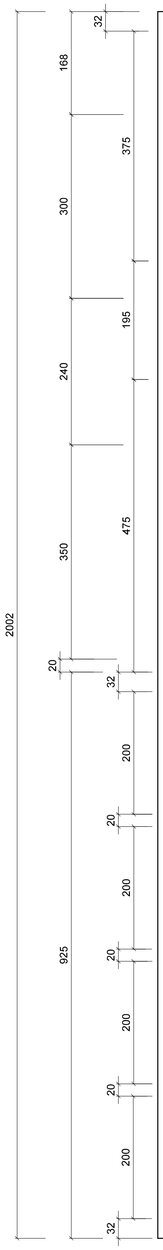

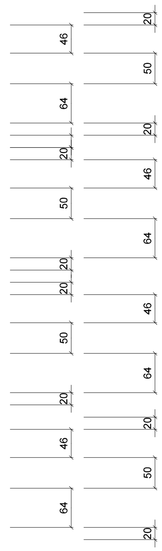

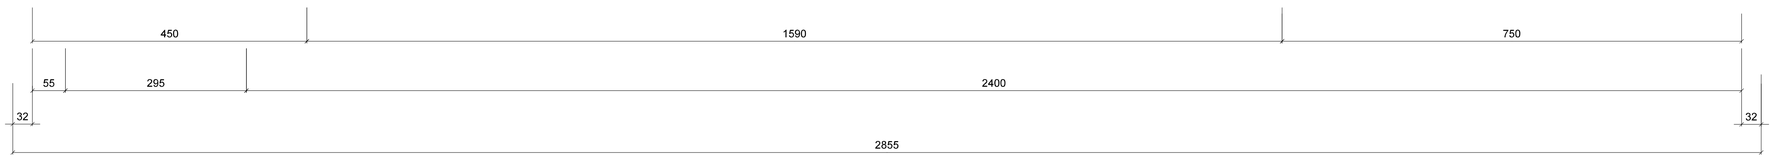

MAKHAOTSE, NARASIMULU & ASSOCIATES (Pty) Ltd
Consulting Civil Engineers and Project Managers
Reg No. 2009/010089/07

84 Cleland Road
Hayfields
Pietermaritzburg 3201
Tel (033) 346 2835
Fax (033) 346 2328

P.O. Box 28580
Haymarket
Pietermaritzburg 3200
e-mail: pmb@mna-sa.co.za

TENDER DRAWING

DATE :

SIGNED BY :

CONSULTING ENGINEER

REV	DATE	DESCRIPTION	BY	CHK
A	31-03-'21	TENDER DRAWING	AG	SD

DRG. NO.	REFERENCE DRAWINGS

CLIENT LOGO

HDA
HOUSING DEVELOPMENT AGENCY
an agency of the Department of Human Settlements

CLIENT NAME
HOUSING DEVELOPMENT AGENCY

PROJECT TITLE
INSTALLATION OF INTERNAL WATER AND SEWER NETWORK FOR UNIT 3 AND 7 MELODING, VIRGINIA

DRAWING TITLE
NAMEBOARD DETAIL

	RESPONSIBLE PERSON		DATE
DESIGNED	A. GANASS		25-02-2021
CHECKED	S. DELOMONEY		25-02-2021
DRAWN	A. GANASS		25-02-2021
CHECKED	S. DELOMONEY		25-02-2021
SCALES	1:500	SHEET SIZE	A1

DRAWING NO. **WP2319-MNA-FT-SA-401**
REVISION A