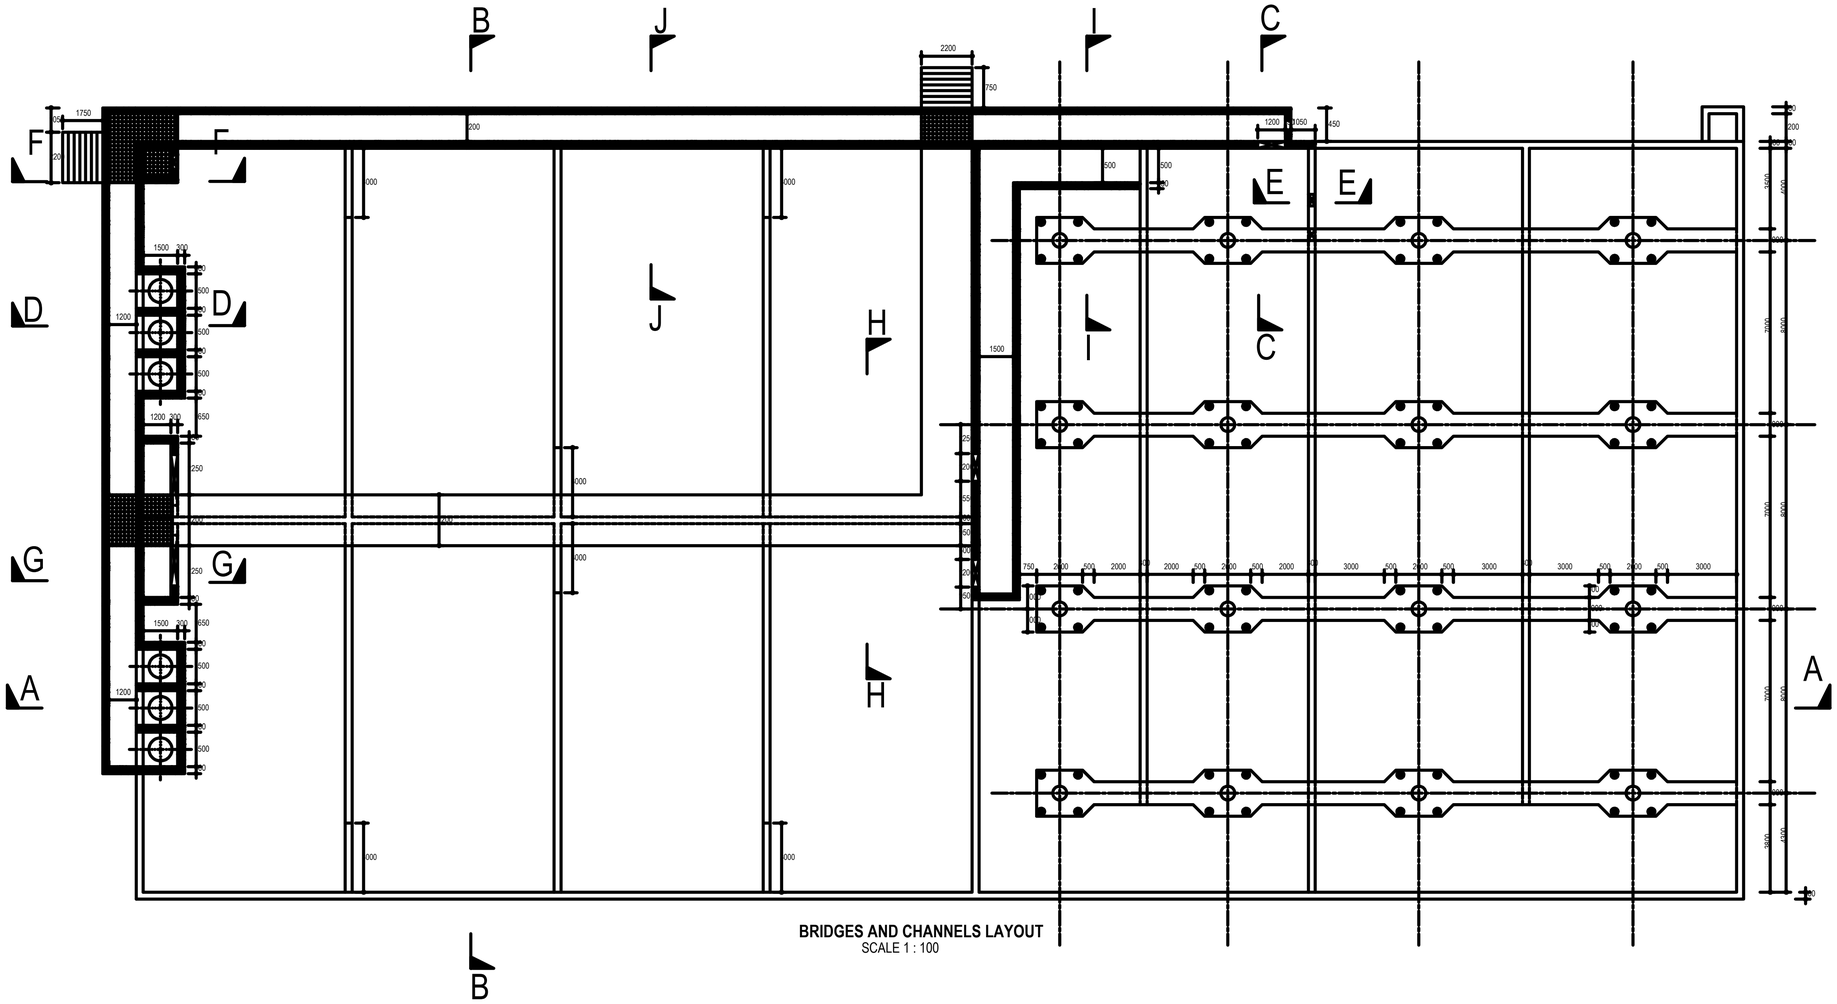

BRIDGES AND CHANNELS LAYOUT
SCALE 1 : 100

LEGEND:

No	AMENDMENTS	DATE
0	ISSUED FOR APPROVAL	30-09-2021

SURVEYED		
DRAWN	RM	30-09-2021
DESIGNED	LT	30-09-2021
CHECKED	LT	30-09-2021
APPROVED	PR REGISTRATION NO. 201370235	DATE: 30-09-2021

ENGINEER

Asande Projects
Consulting & Engineering

CLIENT

HDA
HOUSING DEVELOPMENT AGENCY

PROJECT TITLE

PAARL WASTE WATER
TREATMENT PLANT
UPGRADES

DRAWING TITLE

BIOLOGICAL
REACTOR BRIDGES
AND CHANNELS

SCALE	SHEET SET	SHEET SIZE
AS SHOWN	SHEET 1 OF 1 SHEETS	A1

DRAWING No. PWWTP-STR-0020 REVISION

PRELIMINARY