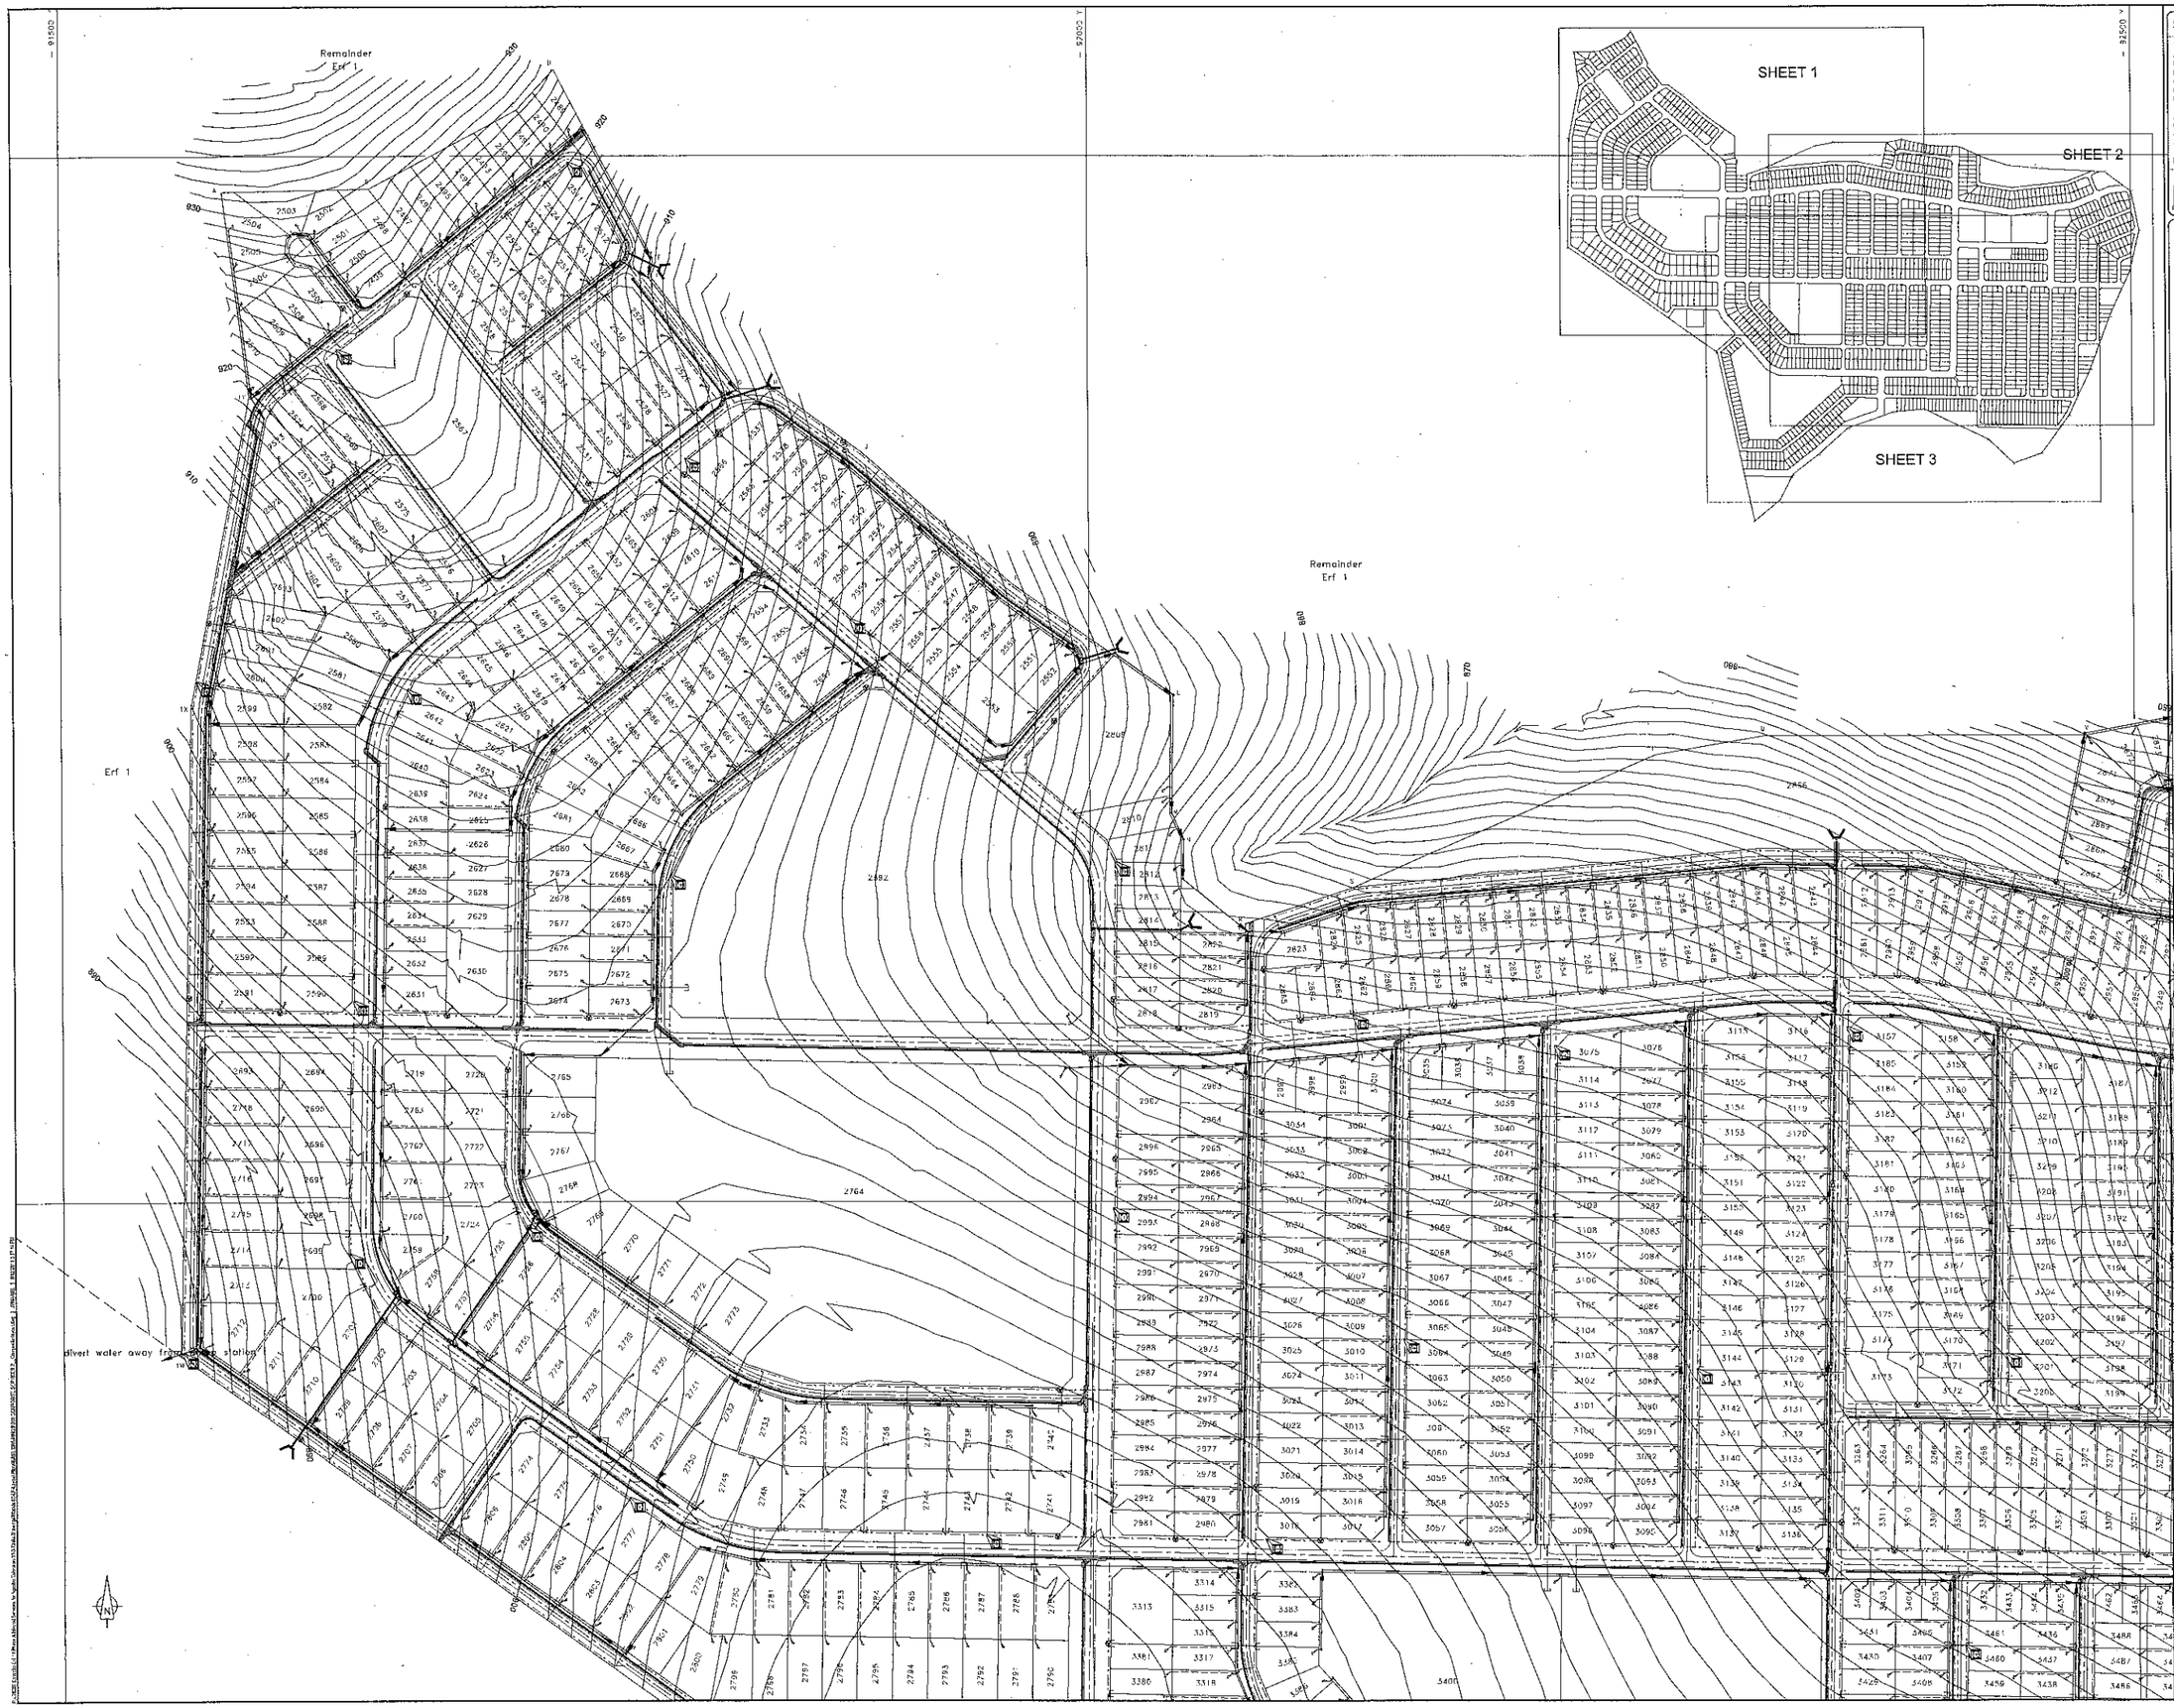

ALL DIMENSIONS AND LEVELS ARE TO BE VERIFIED ON SITE BY THE CONTRACTOR BEFORE COMMENCING ANY WORK.

This document and all the information therein remains the property of ARCUS GIBB (Pty) Ltd and may not be copied, reproduced or transmitted in part or in full without the written consent of ARCUS GIBB (Pty) Ltd. This document should not be relied on nor used in circumstances other than those for which it was originally prepared and for which ARCUS GIBB (Pty) Ltd. was commissioned, as defined on this document. Refer to the contract for full terms and conditions.

ARCUS GIBB (Pty) Ltd. shall not be liable for the consequences of using this document other than for the purpose for which it was commissioned. Any user and any other person using or relying on the document for such other purpose, will by such use or reliance be taken to confirm his agreement to indemnify ARCUS GIBB (Pty) Ltd. for all loss or damage resulting therefrom.

ON ORIGINAL

0 5 10 15 20 25 30 35 40 45 50 55 60 65 70 75 80 85 90 95 100 MM

GENERAL NOTES:

No	Date	Details	Chk	Appd

Revisions

Client: human settlements
Department: Human Settlements
REPUBLIC OF SOUTH AFRICA

ARCUS GIBB ENGINEERING & SCIENCE

Approved by: [illegible]

Drawn by: [illegible] Designed by: [illegible] Reviewed by: [illegible]

Project: ENGCOBO EXTENTION 11 HOUSING PROJECTS PHASE A - INTERNAL SERVICES

Drawing title: COMPOSITE SHEET 1

Scale: 1:1000 Date: NOV 2010

Project No: J28267 / Dwg No: LP301 / Rev: 0