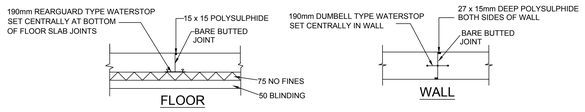

DETAIL OF CONSTRUCTION/CONTRACTION JOINT

1 : 20

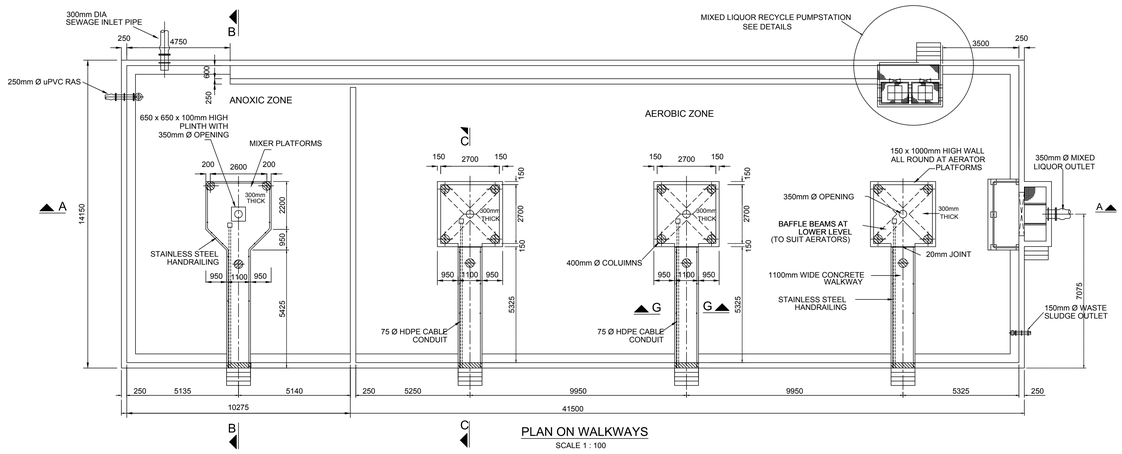

PLAN ON WALKWAYS

SCALE 1 : 100

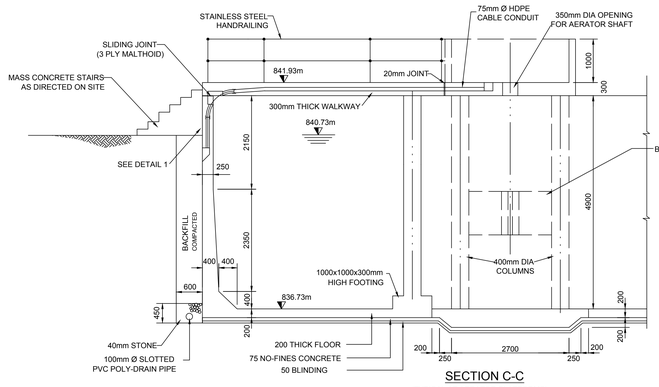

SECTION C-C

(TYPICAL AT AERATOR PLATFORMS)

SCALE 1:50

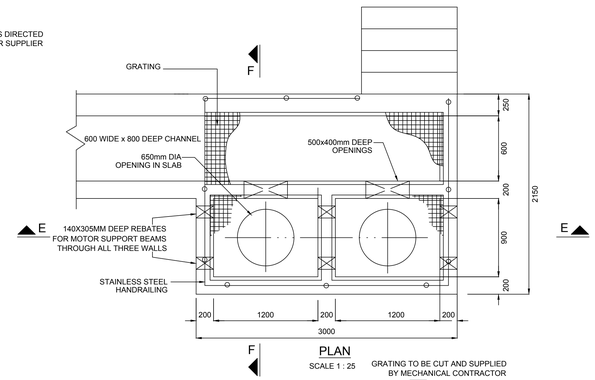

PLAN

SCALE 1 : 25

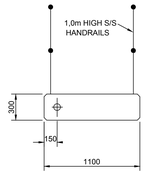

SECTION G - G

1 : 25

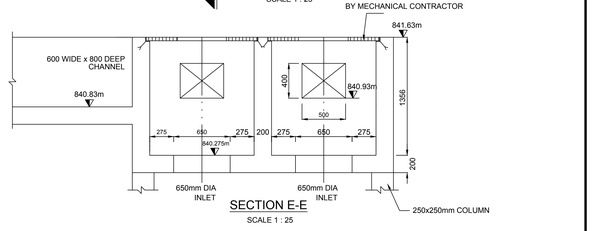

SECTION E-E

SCALE 1 : 25

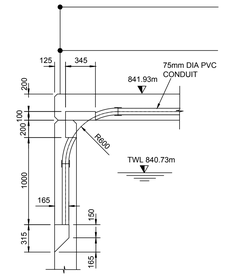

DETAIL 1

1 : 25

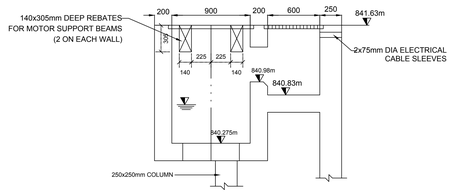

SECTION F-F

SCALE 1 : 25

MIXED LIQUOR RECYCLE PUMPSTATION

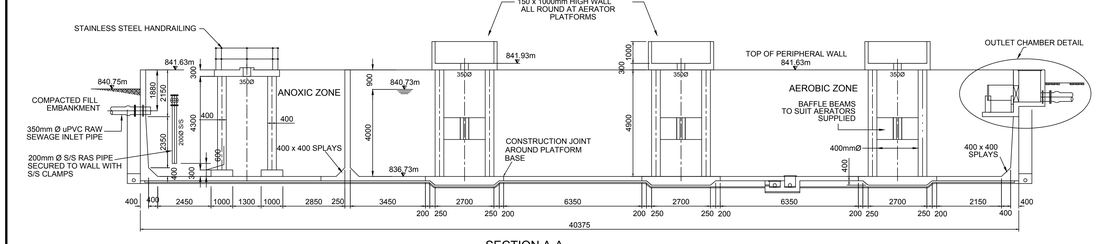

SECTION A-A

SCALE 1 : 100

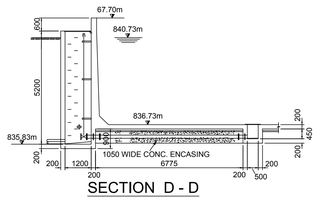

SECTION D - D

SCALE 1 : 100

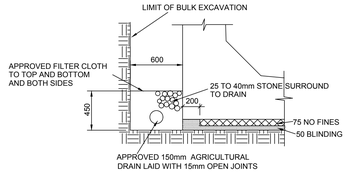

DETAIL OF PERIPHERAL DRAIN

1 : 25

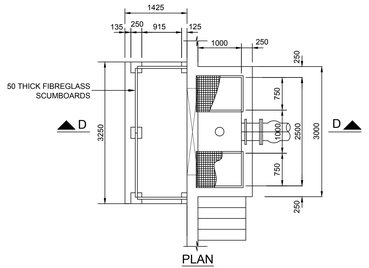

PLAN

SCALE 1 : 50

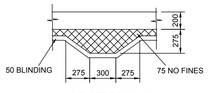

SECTION L - L

1 : 25

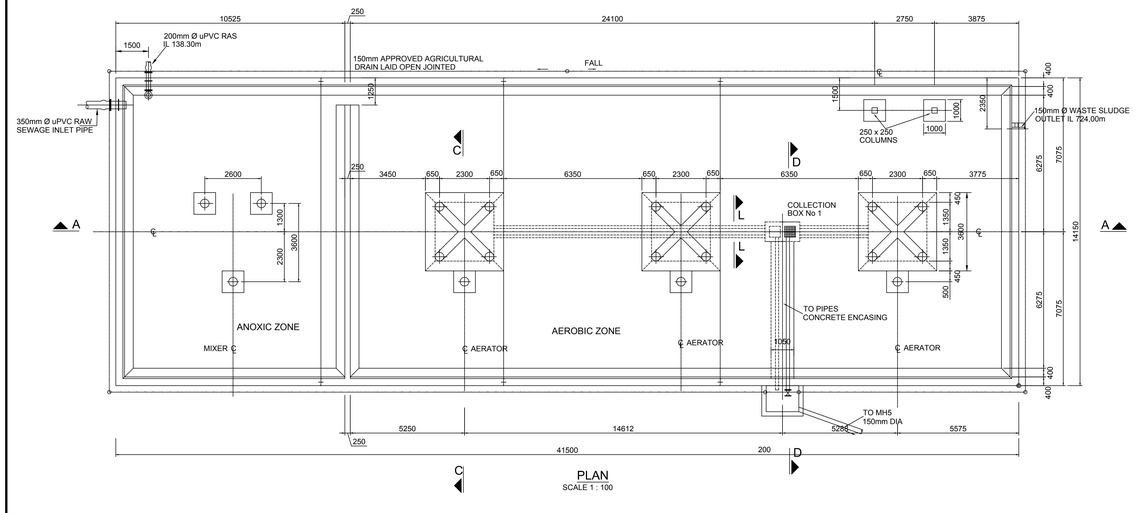

PLAN

SCALE 1 : 100

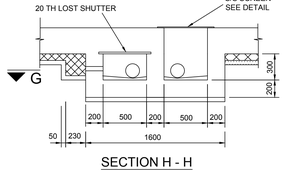

SECTION H - H

1 : 25

COLLECTION BOX No. 1

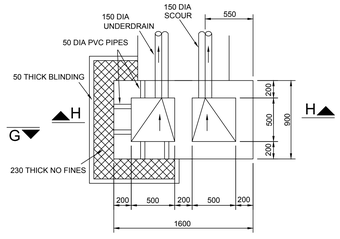

SECTIONAL PLAN G - G

1 : 25

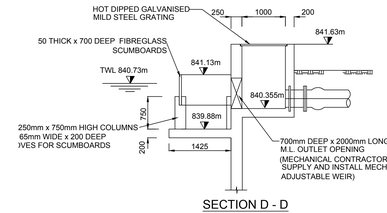

SECTION D - D

SCALE 1 : 50

MIXED LIQUOR OUTLET CHAMBER DETAILS

0 50 100mm

ORIGINAL DRAWING

ORIGINAL SCALE

AS SHOWN ON A0

No.	REFERENCE DRAWINGS

	REVISIONS	DATE	CHKD	APPRV

	REVISIONS	DATE	CHKD	APPRV
1	ISSUED FOR TENDER	01/22		

ONLY REVISIONS MARKED THUS △ ARE VALID

DESIGNED	W.T.	
CHECKED	P. MANTUNGWA	
DRAWN	W.T.	
TRACED		
CHECKED	P. MANTUNGWA	
PROJ. ENG.	P. MANTUNGWA	

Asande Projects Consulting & Engineering

APPROVED : _____

HDA HOUSING DEVELOPMENT AGENCY

APPROVED : _____

PROJECT/DRAWING TITLE

LEPHALELE MUNICIPALITY

PAARL WASTE WATER TREATMENT WORKS UPGRADE

DETAILS OF BIO REACTOR

ALT. DWG. No.	CONTRACT No.
SHT. No. OF	PROJECT No. XXXXX

DRAWING No.

REVISION 0