Unit 7 Sanitation layout (WP2319-MNA-FT-WA-002)
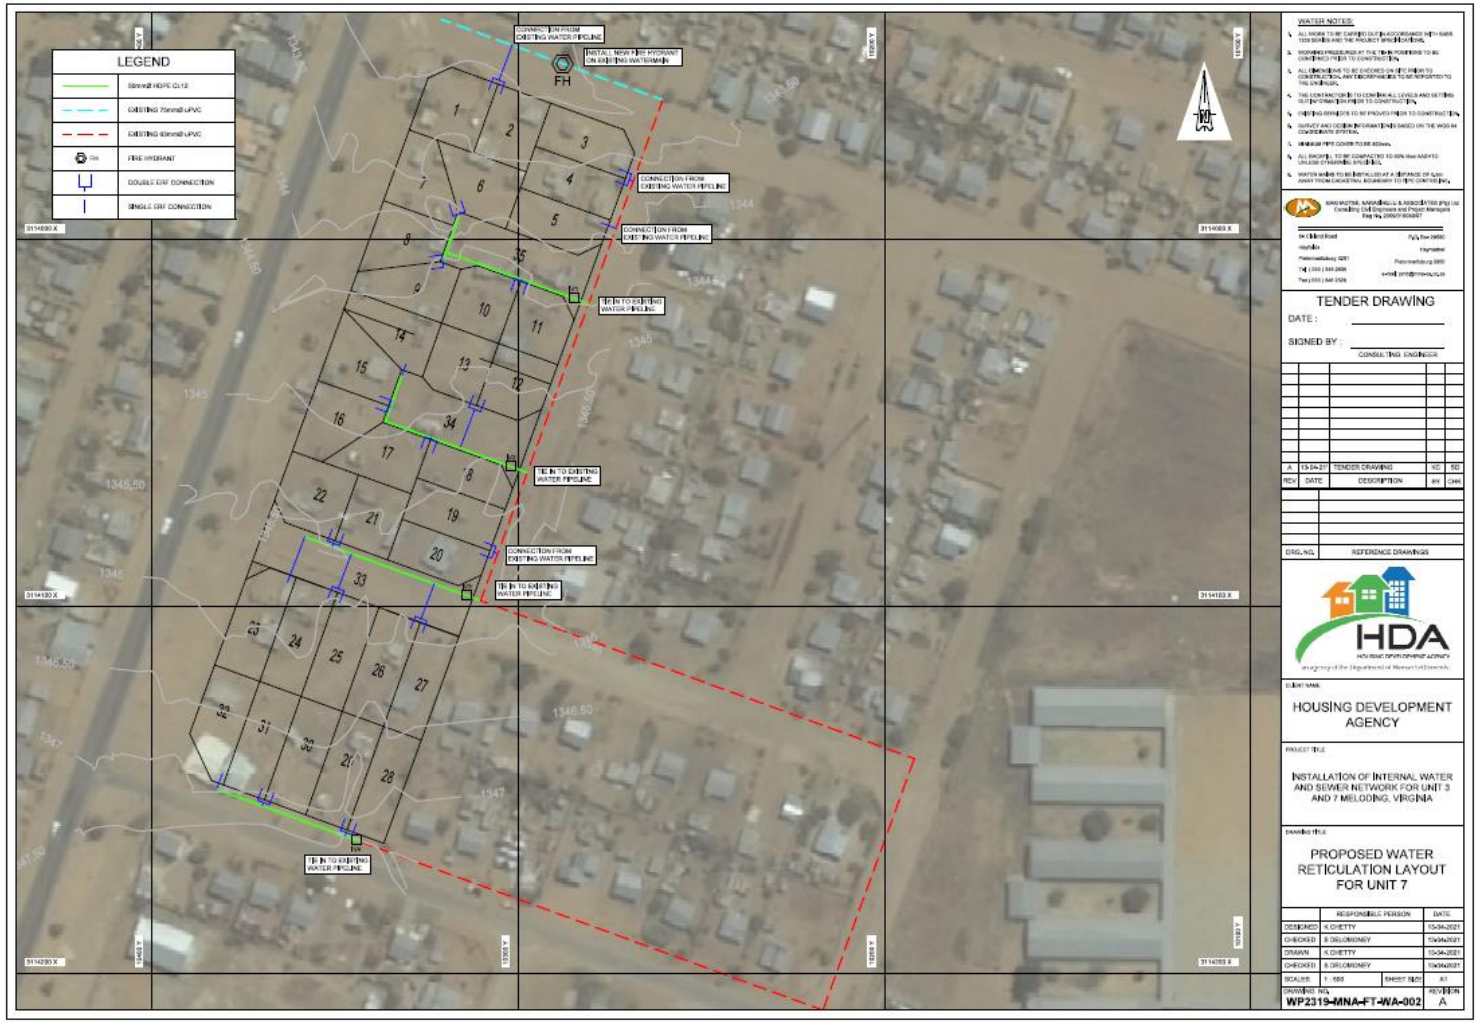
(Please click here (or copy and paste address in your browser: https://we.tl/t-7L45A2tjLf) to access high resolution image. PLEASE NOTE that this link will expire after 7 days from 12/08/2021)